


## *FRONT ELEVATION*

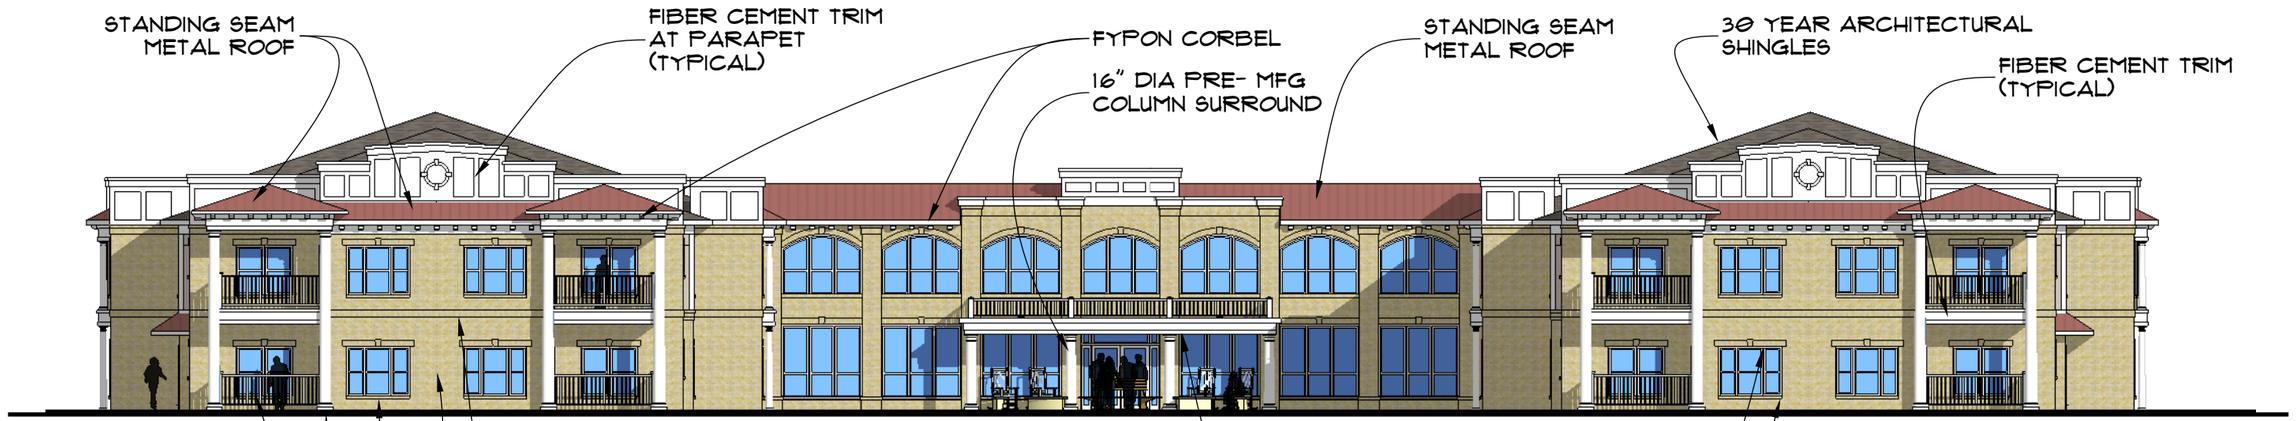


## *REAR ELEVATION*

# SENIOR RESIDENCE OF SILVERLAKES

**MADISON, GA**

**4-1-14**

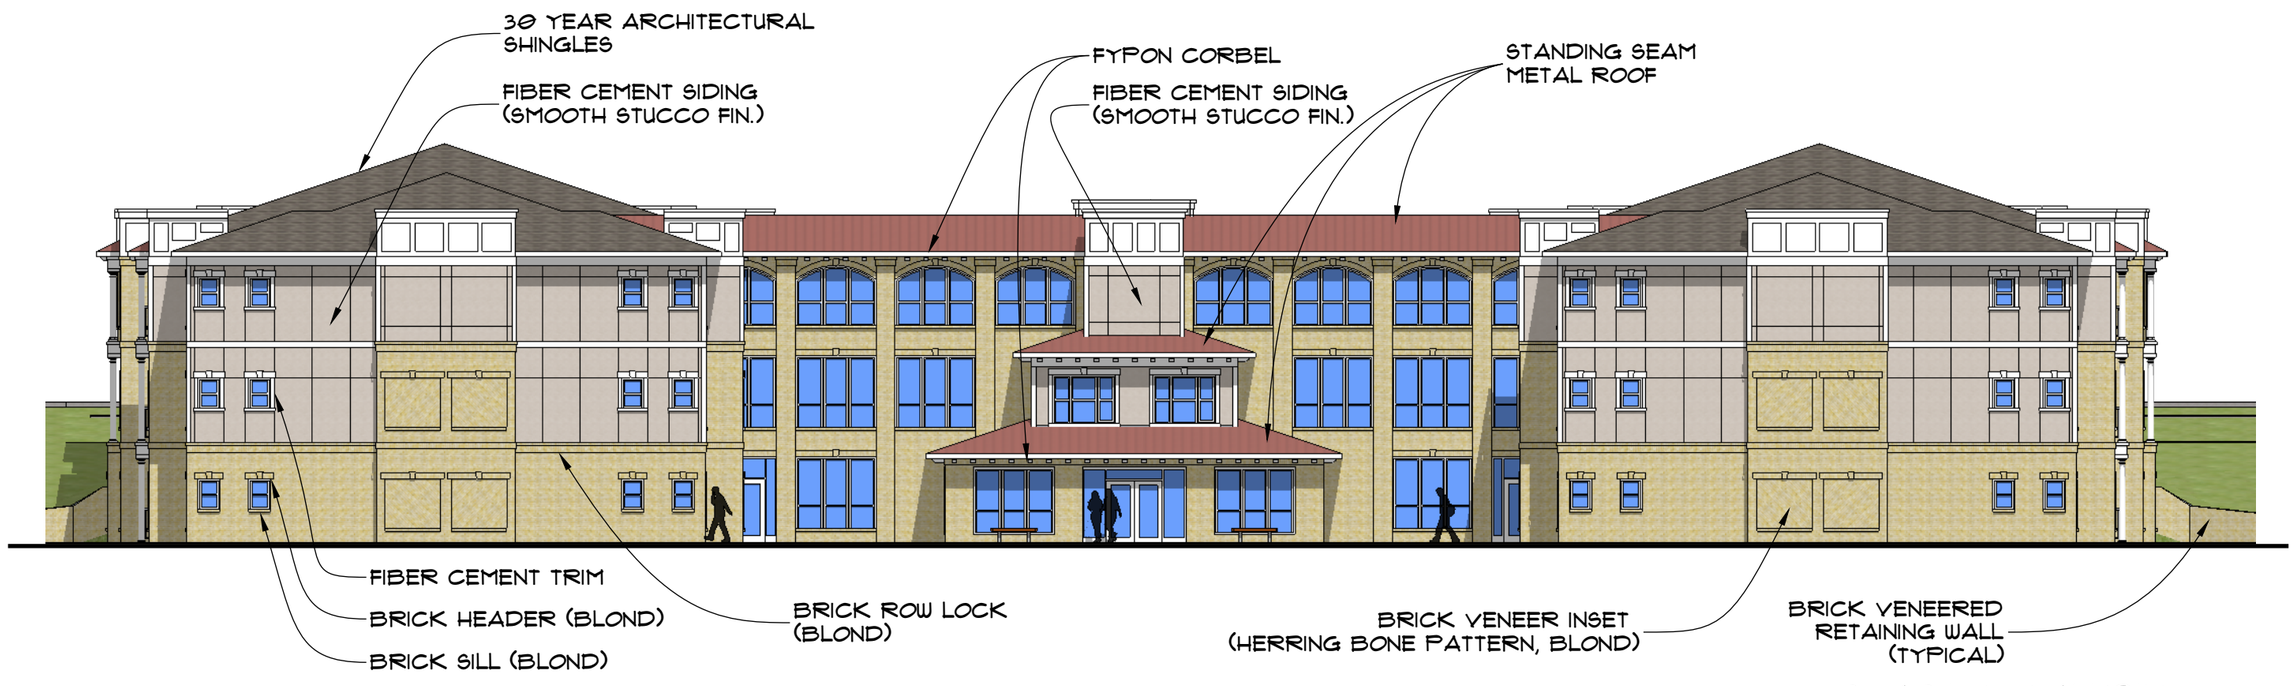**MARTIN RILEY ASSOCIATES - ARCHITECTS, P.C.**

WODA - MADISON, GA

RENDERING BY: DANIEL J. SCALISE

***RIGHT ELEVATION***

***LEFT ELEVATION***

# SENIOR RESIDENCE OF SILVERLAKES

**MADISON, GA**

**4-1-14**

**▪ MARTIN RILEY ASSOCIATES - ARCHITECTS, P.C. ▪**

WODA - MADISON, GA

RENDERING BY: DANIEL J. SCALISE