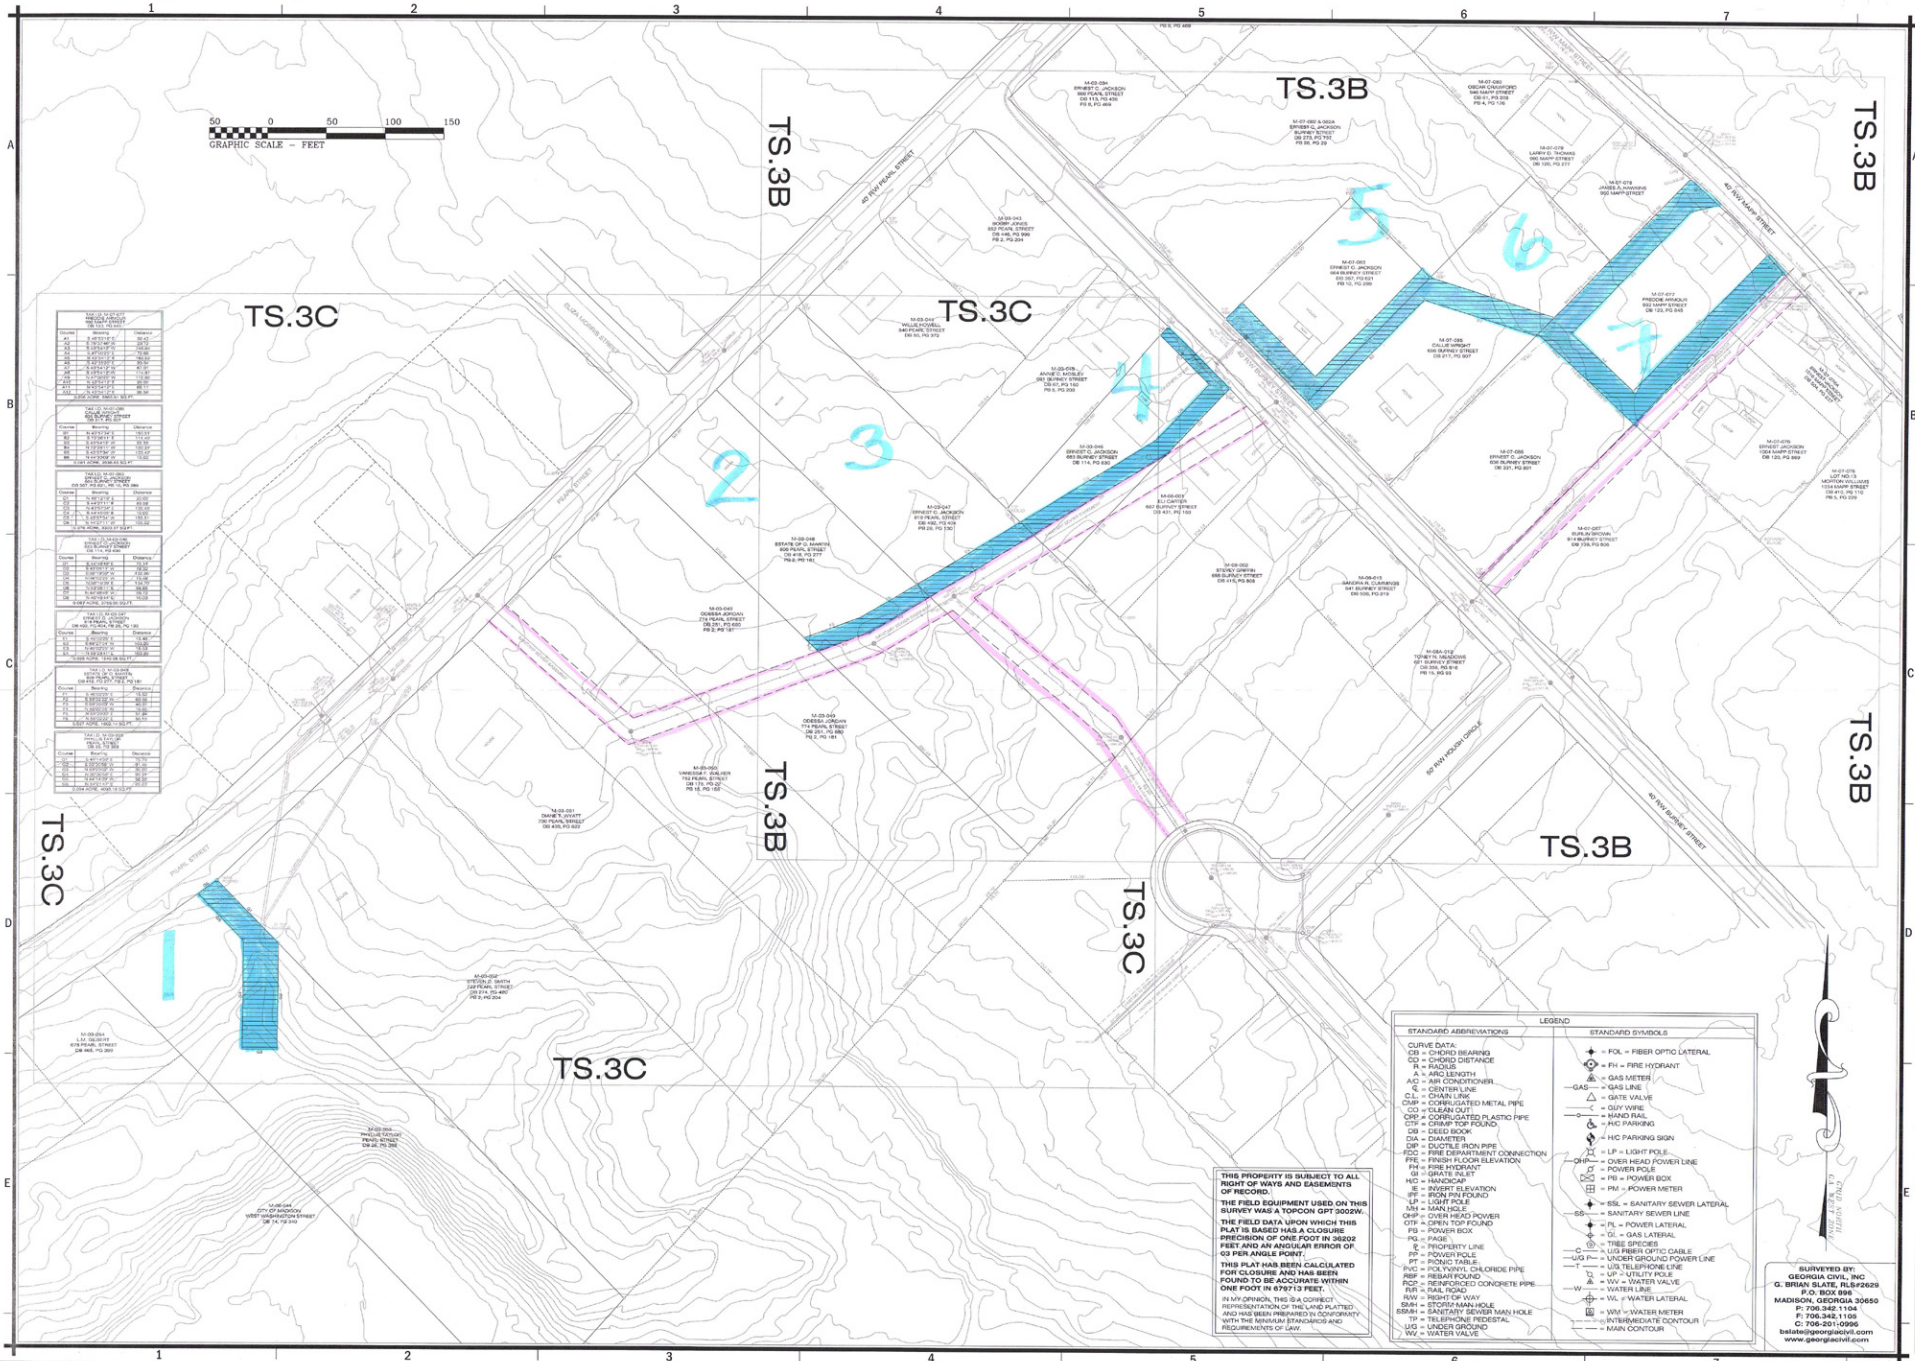

georgia civil
CIVIL ENGINEERING
LANDSCAPE ARCHITECTURE
LAND SURVEYING
P.O. BOX 896
Madison, GA 30650
P: 706.342.1104
F: 706.342.1105
www.georgiacivil.com

GEORGIA PROFESSIONAL No. 2629 STATE OF GEORGIA G. BRIAN SLATE

OWNER: THE CITY OF MADISON
OWNER ADDRESS: 132 NORTH MAIN STREET
CITY: MADISON, 30650
STATE: GEORGIA
CONTACT:

THE CITY OF MADISON
LAND LOT 58 OF THE 5th DISTRICT
276th G.M. DISTRICT, IN THE CITY OF MADISON
MORGAN COUNTY, GEORGIA

PROJECT NO.	
DWG DATE	3/25/2013
DRAWN BY	GBS
CHECKED BY	GBS

DATE	REVISIONS

©Copyright 2012 georgia civil, inc
This document and its reproduction are the property of Georgia Civil, Inc. and may not be reproduced, published, or used in whole or in part without the written consent of Georgia Civil, Inc.

TOPOGRAPHIC AND EXISTING CONDITIONS SURVEY

Sheet No.

TS.3A